

Date: Monday, 3/13/2006 7:30:26 AM
 User: Kim Johnston

Process Sheet

Customer : CU-DAR001 Dart Helicopters Services	Drawing Name : CAM LOCK
Job Number : 26212	
Estimate Number : 11364	
P.O. Number : N/A	Part Number : D33731
This Issue : 3/13/2006 S.O. No. : N/A	Drawing Number : D3373 REV A
Prsht Rev. : NC	Project Number : N/A
First Issue : N/A Type : PURCHASED PARTS	Drawing Revision : A
Previous Run : N/A	Material : N/A
Written By : <u>SEE COMMENT BELOW</u>	Due Date : 3/17/2006 Qty: 20 Um: Each
Checked & Approved By : <u>JA 06.03.03</u>	
Comment : Est. A05/01/05 New issue KJ/JLM	

Additional Product

Job Number:



Seq. #:	Machine Or Operation:	Description :
----------------	------------------------------	----------------------

1.0	PG	PURCHASING
-----	----	------------

**Comment:** PURCHASINGIssue P/O: 785

For D3373-1 Keyed Unalike P/N: 1770A51 or Alike P/N: 1770A525

Possible Supplier: McMaster

Conformation of Parts Specification sheet is required

2.0	D33731P	Cam Lock
-----	---------	----------



Comment: Qty.: 1.0000 Each(s)/Unit Total : 20.0000 Each(s)
 Cam Lock

3.0	PACKAGING 1	PACKAGING RESOURCE #1
-----	-------------	-----------------------

**Comment:** PACKAGING RESOURCE #1

Receive and Inspect for transit damage

Ensure Conformation of Parts Specification sheet is attached

06/03/1520

4.0	QC6	DIMENSIONAL CHECK
-----	-----	-------------------

**Comment:** DIMENSIONAL CHECK

06/03/18

5.0	PACKAGING 1	PACKAGING RESOURCE #1
-----	-------------	-----------------------

**Comment:** PACKAGING RESOURCE #1

Identify and Stock

Identify Keyed Unalike as: D3373-1D

Identify Keyed Alike as: D3373-1KA1.00 428

06/03/20 20

Dart Aerospace Ltd

W/O:		WORK ORDER CHANGES					
DATE	STEP	PROCEDURE CHANGE	By	Date	Qty	Approval Chief Eng / Prod Mgr	Approval QC Inspector

Part No: _____ PAR #: _____ Fault Category: _____ NCR: Yes ☐ No ☒ DQA: PD Date: 04/03/21
 QA: N/C Closed: _____ Date: _____

NCR:		WORK ORDER NON-CONFORMANCE (NCR)						
DATE	STEP	Description of NC Section A	Corrective Action Section B			Verification Section C	Approval Chief Eng	Approval QC Inspector
			Initial Chief Eng	Action Description Chief Eng	Sign & Date			

NOTE: Date & initial all entries

Date: Monday, 3/13/2006 7:30:26 AM
User: Kim Johnston

Process Sheet

Customer: CU-DAR001 Dart Helicopters Services

Drawing Name: CAM LOCK

Job Number: 26212

Part Number: D33731

Job Number:



Seq. #:

Machine Or Operation:

Description :

6.0

DC

DOCUMENT CONTROL



Comment: DOCUMENT CONTROL

Inspection Level 21

(Handwritten: 20)
(Handwritten: 06/03/21)

Job Completion



(Handwritten: U 06.03.21)

Dart Aerospace Ltd

W/O:		WORK ORDER CHANGES					
DATE	STEP	PROCEDURE CHANGE	By	Date	Qty	Approval Chief Eng / Prod Mgr	Approval QC Inspector

Part No: _____ PAR #: _____ Fault Category: _____ NCR: Yes No DQA: _____ Date: _____

QA: N/C Closed: _____ Date: _____


NCR:		WORK ORDER NON-CONFORMANCE (NCR)						
DATE	STEP	Description of NC Section A	Corrective Action Section B			Verification Section C	Approval Chief Eng	Approval QC Inspector
			Initial Chief Eng	Action Description Chief Eng	Sign & Date			

NOTE: Date & initial all entries

DART

DESIGN 43	DRAWN BY 43	DART AEROSPACE LTD HAWKESBURY, ONTARIO, CANADA	
CHECKED 43	APPROVED 43	DRAWING NO. D3373	REV. A SHEET 1 OF 1
DATE 04.12.10		TITLE CAM LOCKS	SCALE 1:1
A	04.12.10	NEW ISSUE	

SPECIFICATION CONTROL DRAWING

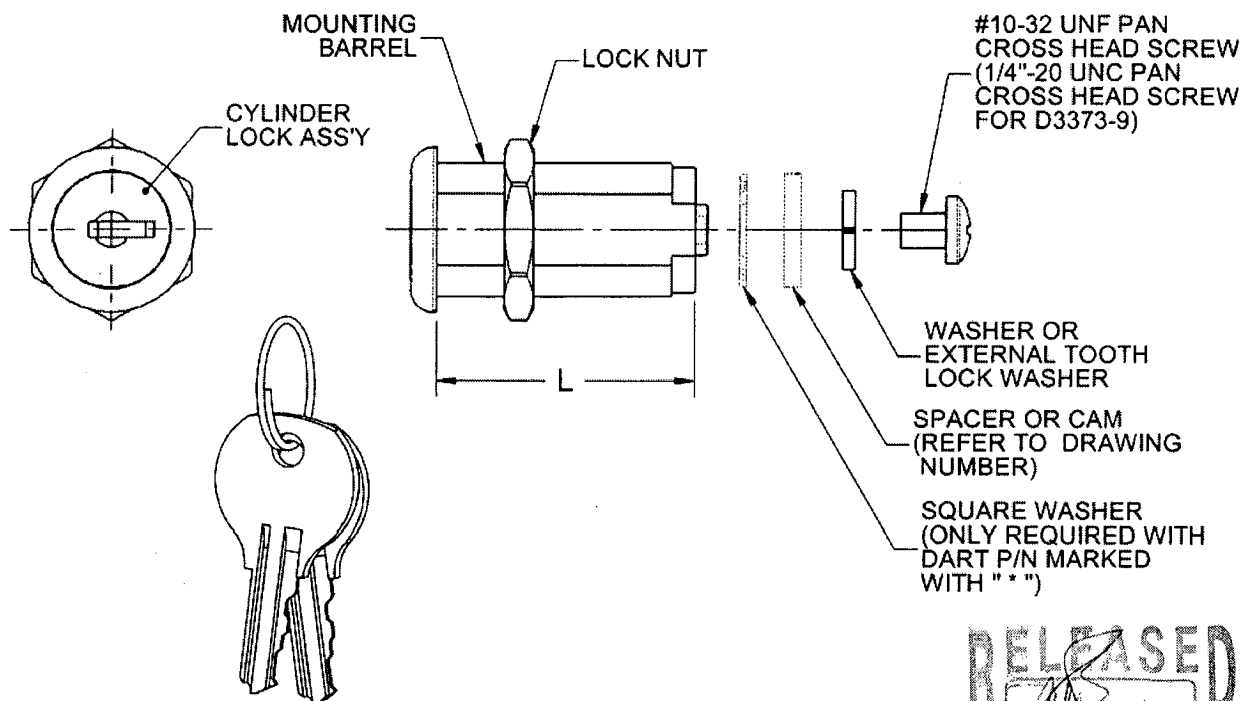

DART P/N	SUPPLIERS McMASTER OR IDN CANADA P/N	L (in)	REPLACEMENT KEY DART P/N	SPACER/CAM DRAWING NUMBER
D3373-1	1770A51	0.425	D3373-1K-XXXXX	D3369-5
D3373-3	1770A54	0.935	D3373-3K-XXXXX	D3369-5
D3373-5	1770A41	1.435	D3373-5K-XXXXX	D3370-5
D3373-7*	1770A71	1.715	D3373-7K-XXXXX	D3371-5
D3373-9*	35803 ILCO	0.595	D3373-9K-1866-13	D3372-11

To order replacement keys from McMaster, order 1770A2 and specify key number where "XXXXX" represents key number for 3/4" diameter lock.
Eg: D3373-1K-C377A, oder P/N 1770A2-C377A.

NOTES:

- 1) TOLERANCES ARE PER DART QSI 018 UNLESS OTHERWISE NOTED
- 2) ALL DIMENSIONS ARE IN INCHES

RELEASED
05/07/11

SHOP COPY
RETURN TO
ENGINEERING
UNCONTROLLED COPY
SUBJECT TO AMENDMENT
WITHOUT NOTICE
WORK ORDER
NO. 26212

COPYRIGHT © 2004 BY DART AEROSPACE LTD.

THIS DOCUMENT IS PRIVATE AND CONFIDENTIAL AND IS SUPPLIED ON THE EXPRESS CONDITION THAT IT IS NOT TO BE USED FOR ANY PURPOSE OR COPIED OR COMMUNICATED TO ANY OTHER PERSON WITHOUT WRITTEN PERMISSION FROM DART AEROSPACE LTD.

10 DART AEROSPACE LTD
1270 ABERDEEN ST
HAWKESBURY ON
MAIN FINISHED GOODS LOCATION

K6A 1

**YOUR PURCHASE
ORDER NUMBER**

P0000000785

Today's Date: 3/14/06

MCMASTER-CARR
200 AURORA INDUSTRIAL PKWY
AURORA OH 44202

IF THERE ARE ANY QUESTIONS ABOUT THIS
SHIPMENT CONTACT OUR SALES DEPARTMENT
(330)995-5500

PAGE

1 OF 1

MCM NUMBER

5469140-01

Warehouse Location	McMaster Carr Part Number	Fill Quantity	Item Description	Your Line	Your Order	This Shipment
1-130-07 32-54	1770 A725	20 EA	STANDARD CAM LOCK W/POLISHED NICKEL FINISH KEYED TO C420A, 3/4" DIA HOLE, 1-7/16" MATERIAL THK 5	1	20 EA	20
1-132-07 24-65	1770 A525	20 EA	STANDARD CAM LOCK W/POLISHED NICKEL FINISH KEYED TO C420A, 3/4" DIA HOLE, 7/64" MATERIAL THK 4	2	20 EA	20
<p><i>Handwritten:</i> C Lcd 103/15</p> <p><i>Handwritten:</i> 2-29-19</p>						
						627